Name of Work:- Improvements to roads and drains at Doddabommasandra and surrounding areas in ward no 10 (Doddabommasandra), Vidyaranyapura Sub Division

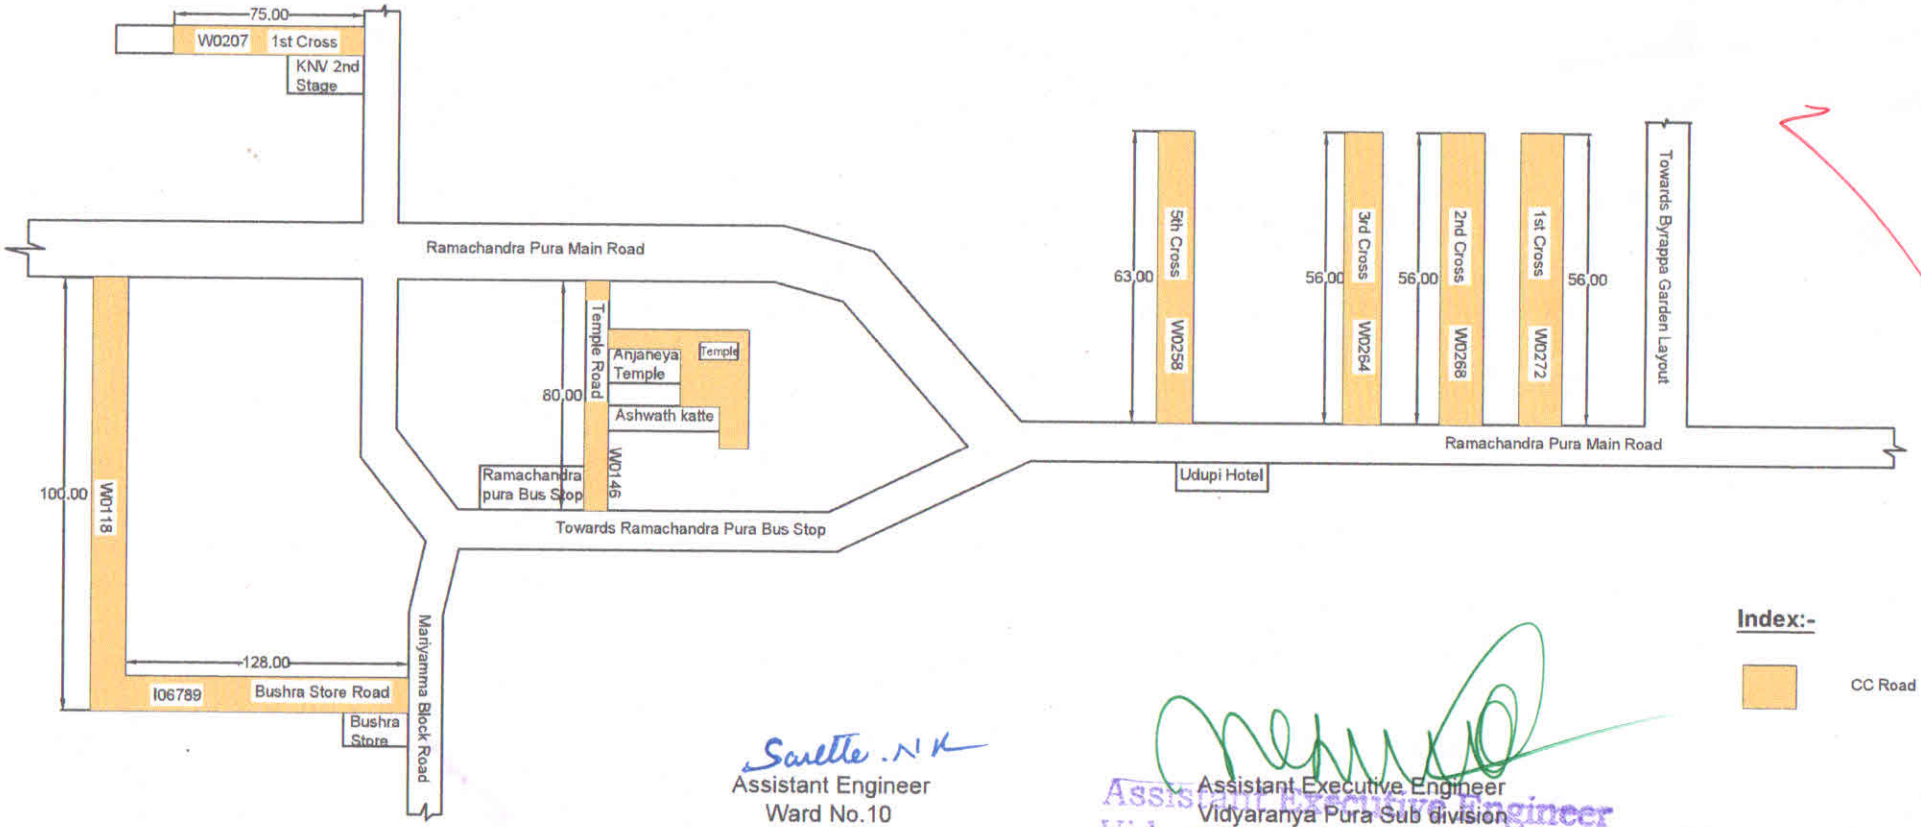

Assistant Engineer
Ward No.10

Assistant Executive Engineer
Vidyaranya Pura Sub division

Assistant Executive Engineer
Vidyaranyapura Sub Division
BBMP, Bangalore - 97

All Dimensions are in Meters

Name of Work:- Improvements to roads and drains at Doddabommasandra and surrounding areas in ward no 10 (Doddabommasandra), Vidyaranyapura Sub Division

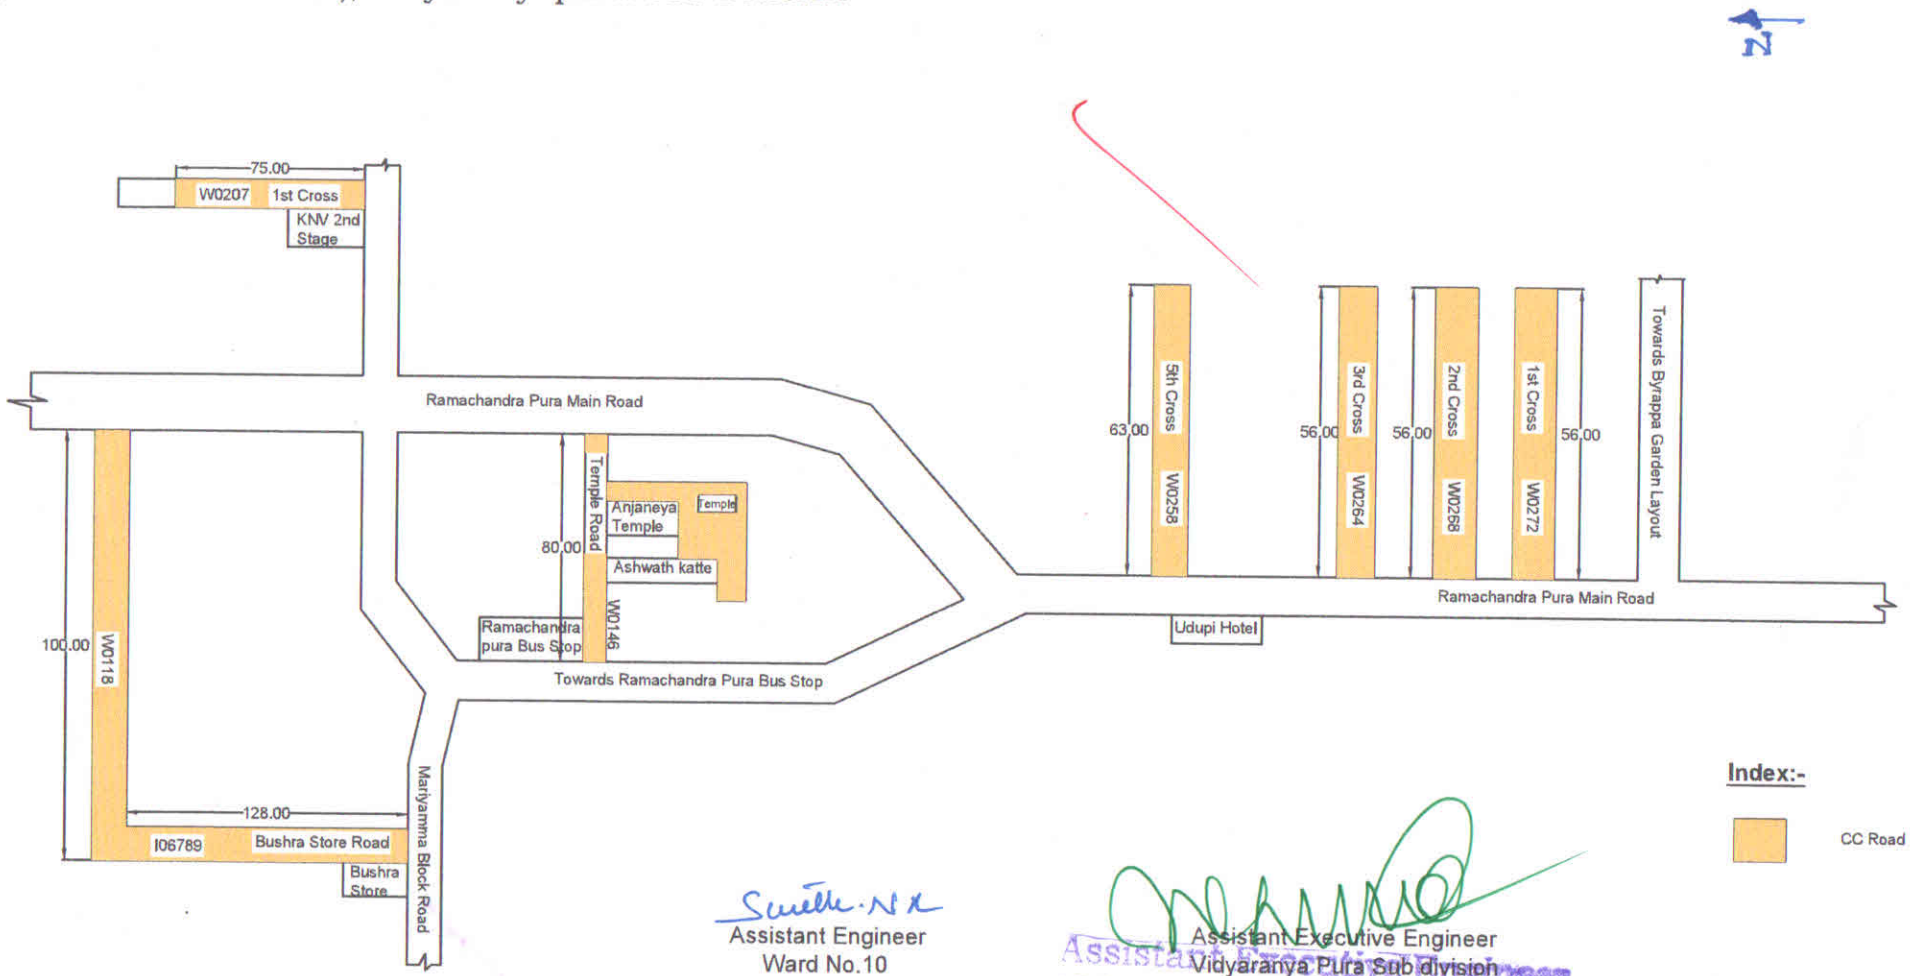

Assistant Engineer
Ward No.10

Assistant Executive Engineer
Vidyaranya Pura Sub division

Assistant Executive Engineer
Vidyaranyapura Sub Division
BBMP, Bangalore - 97